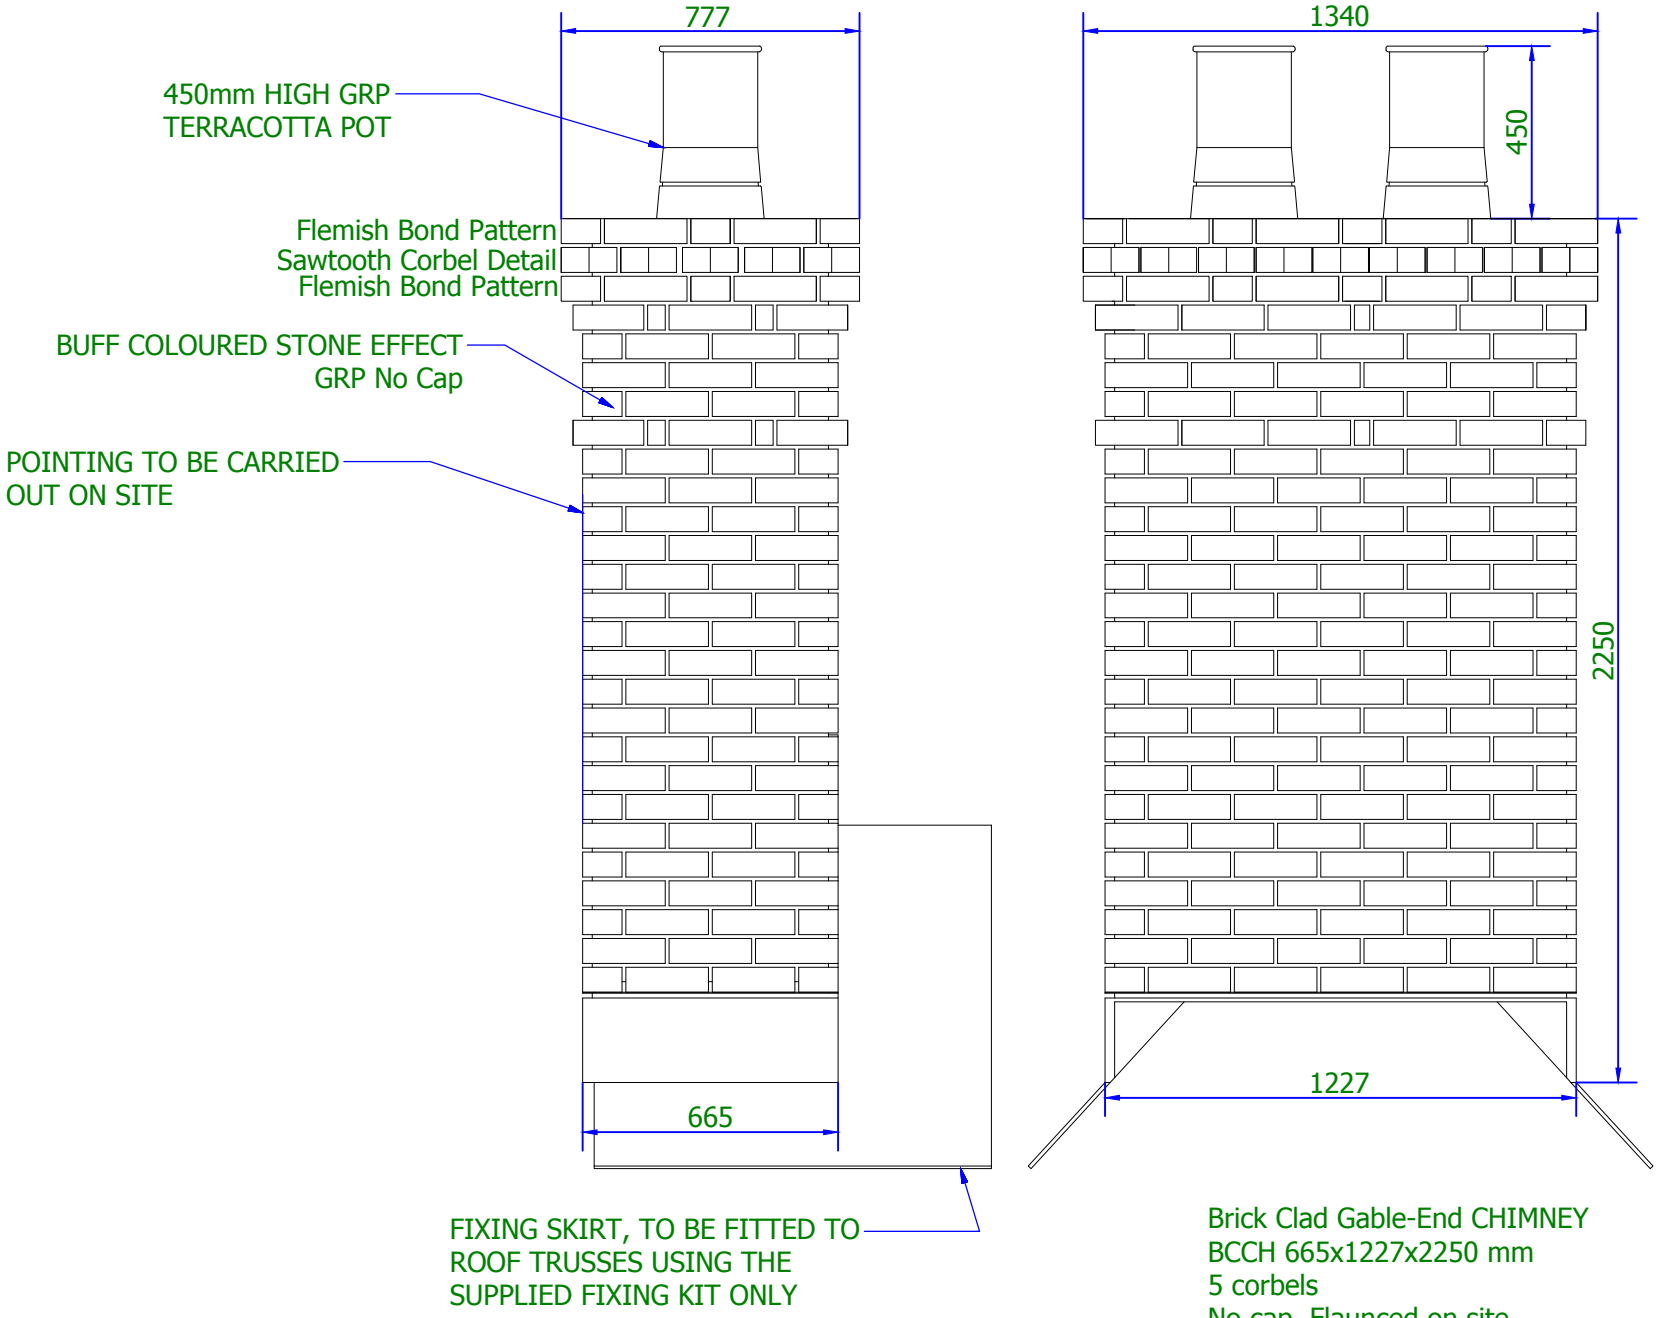

Brick Clad Gable-End CHIMNEY
BCCH 665x1227x2250 mm
5 corbels
No cap. Flaunced on site
2 x 450mm tall GRP pots
Approximate weight = 600kg

brickfab
...simply better

Gemini Works,
Estate Road,
Pontypool,
NP4 6YW.

Tel : 01495 759 555
Fax: 01495 759 874
sales@brickfab.com
www.brickfab.com

©Brickfab Limited 2016
This drawing is the property of Brickfab Ltd. It is not to be copied, used or disclosed to any third party without prior agreement of a Director of Brick Fabrication Limited.

FOR OFFICE AND PRODUCTION USE ONLY

Drawing Title:
BCCH 665x1227x2250 GE

Customer/Supplier:
Fort Merchanting

Customer Order Number/Ref:
P104314

Project:
Broadmead Farm

BFL Drawing Number (Project/Product-View/Revision):
Q7266 02

Drawn by/Date:	Checked by/Date:
RD 15/03/21	

Scale:	Sheet:
	1 /1

Projection:

ALL DIMENSIONS IN MM UNLESS OTHERWISE STATED
Note: When printing from PDF, ensure print scaling is set to none. (File → Print → Page Handling → Page Scaling → None)

Approved by/date:

BBA APPROVAL INSPECTION TESTING CERTIFICATION
CERTIFICATE 13/5073

APPROVED
CGMA
CONSTRUCTION GLASSFIBRE MANUFACTURERS ASSOCIATION